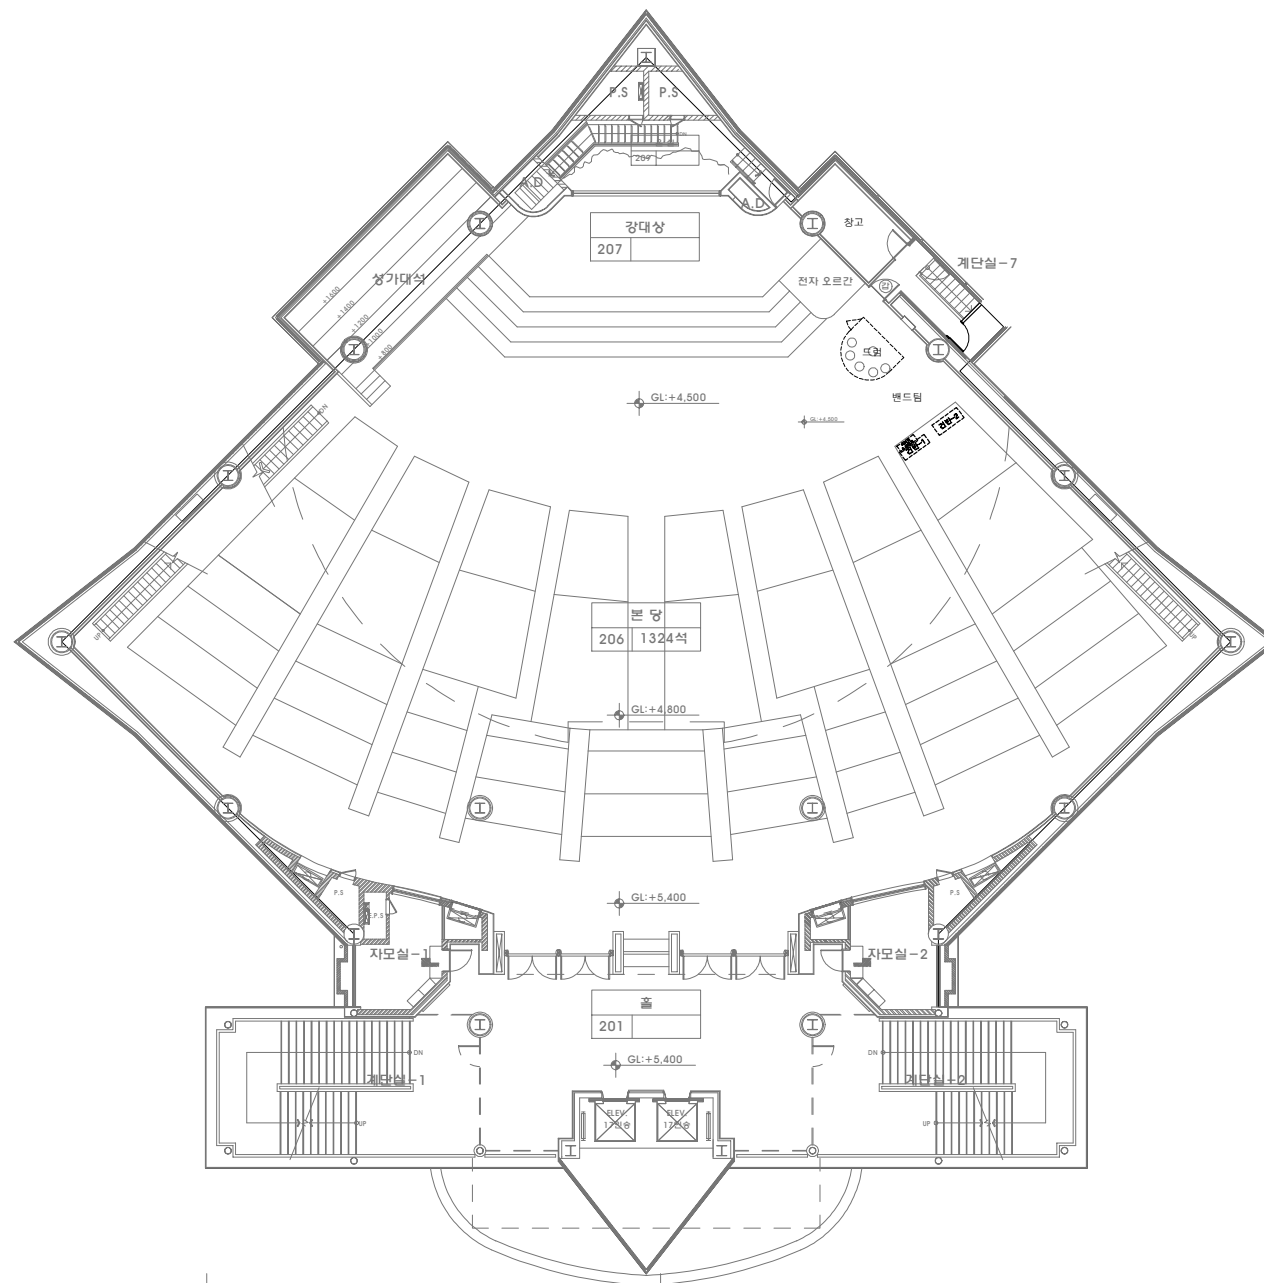
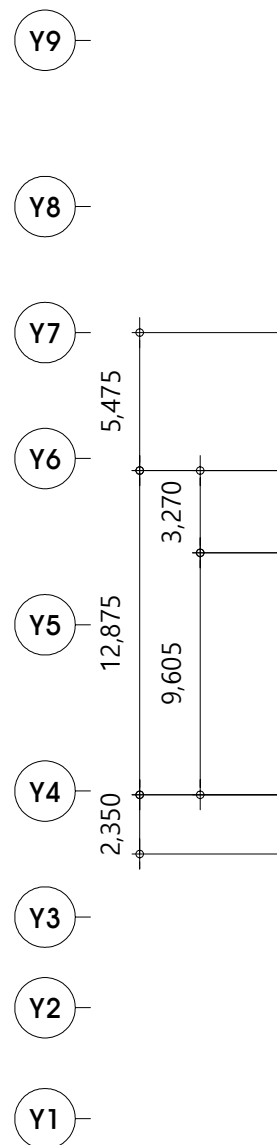
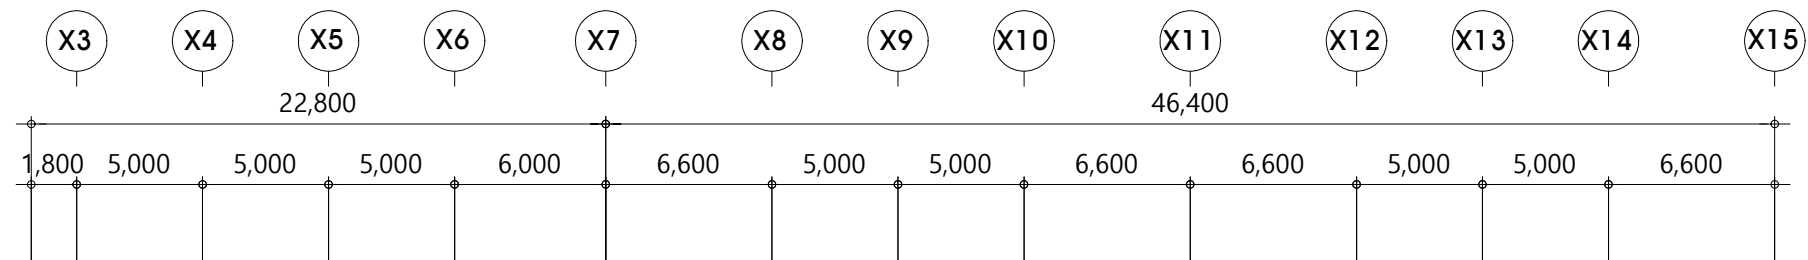


1 2층평면도
축척:1/300