


기 존

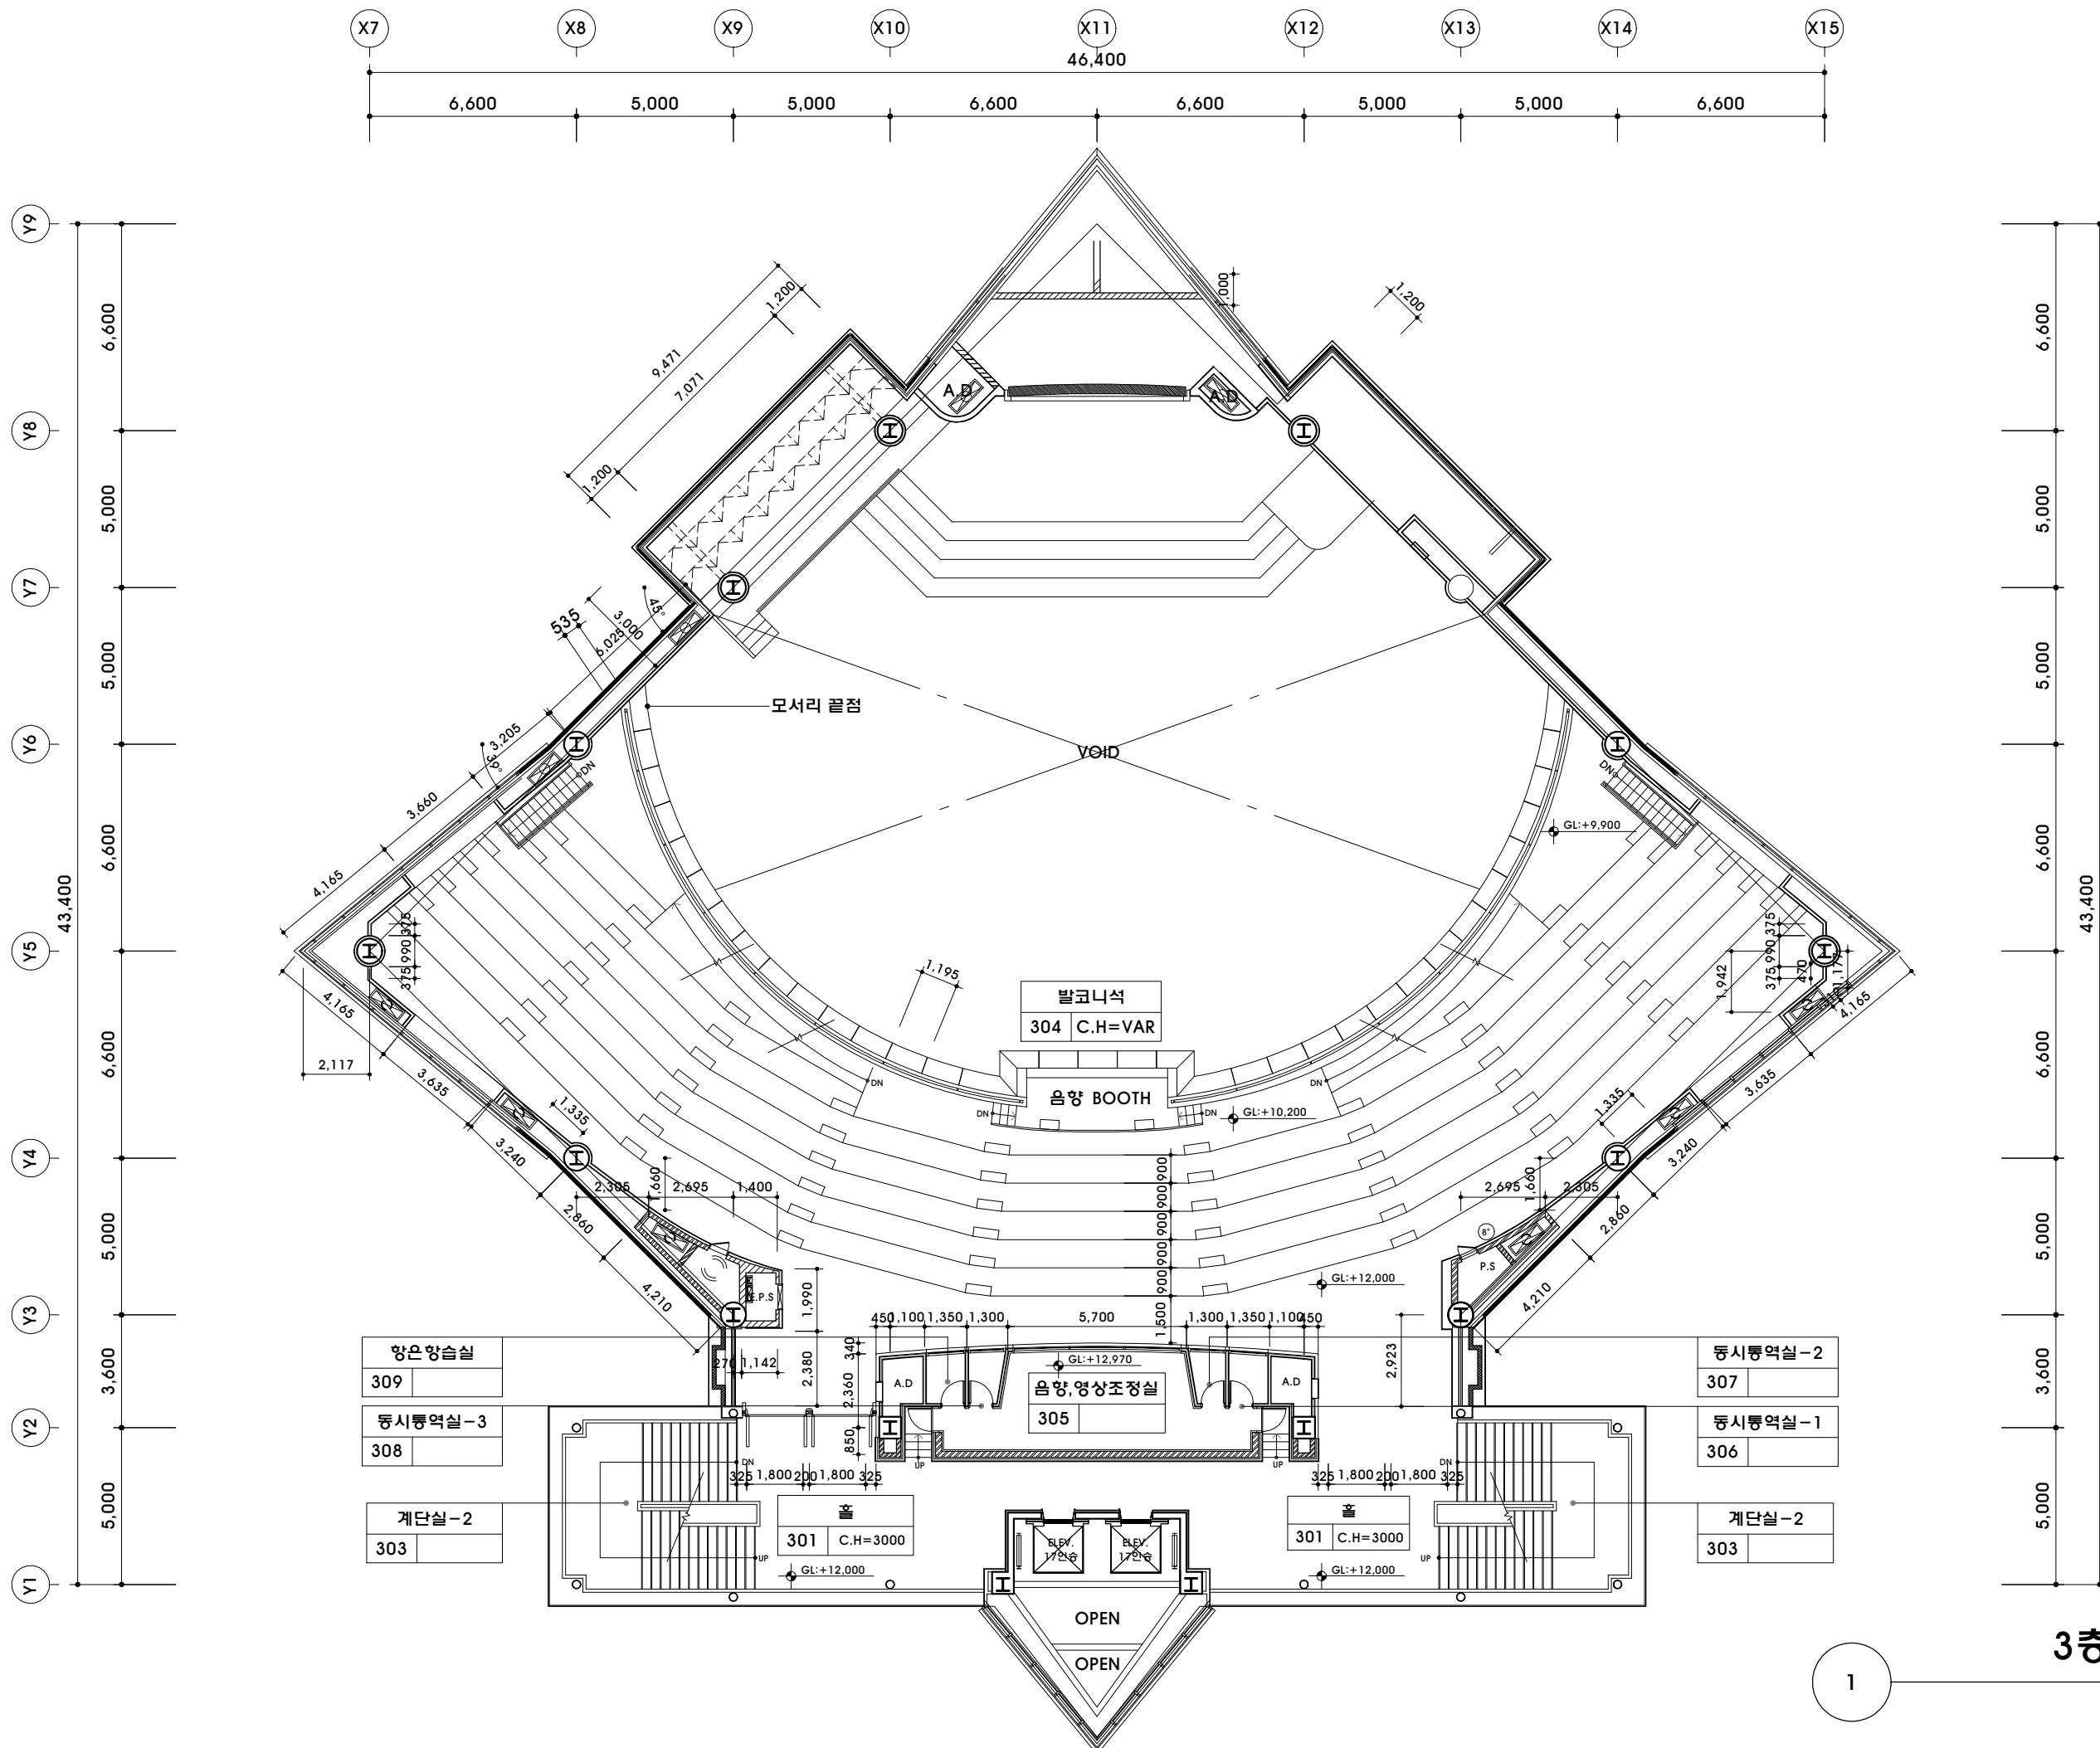

3층 평면도

1

SCALE:1/200